

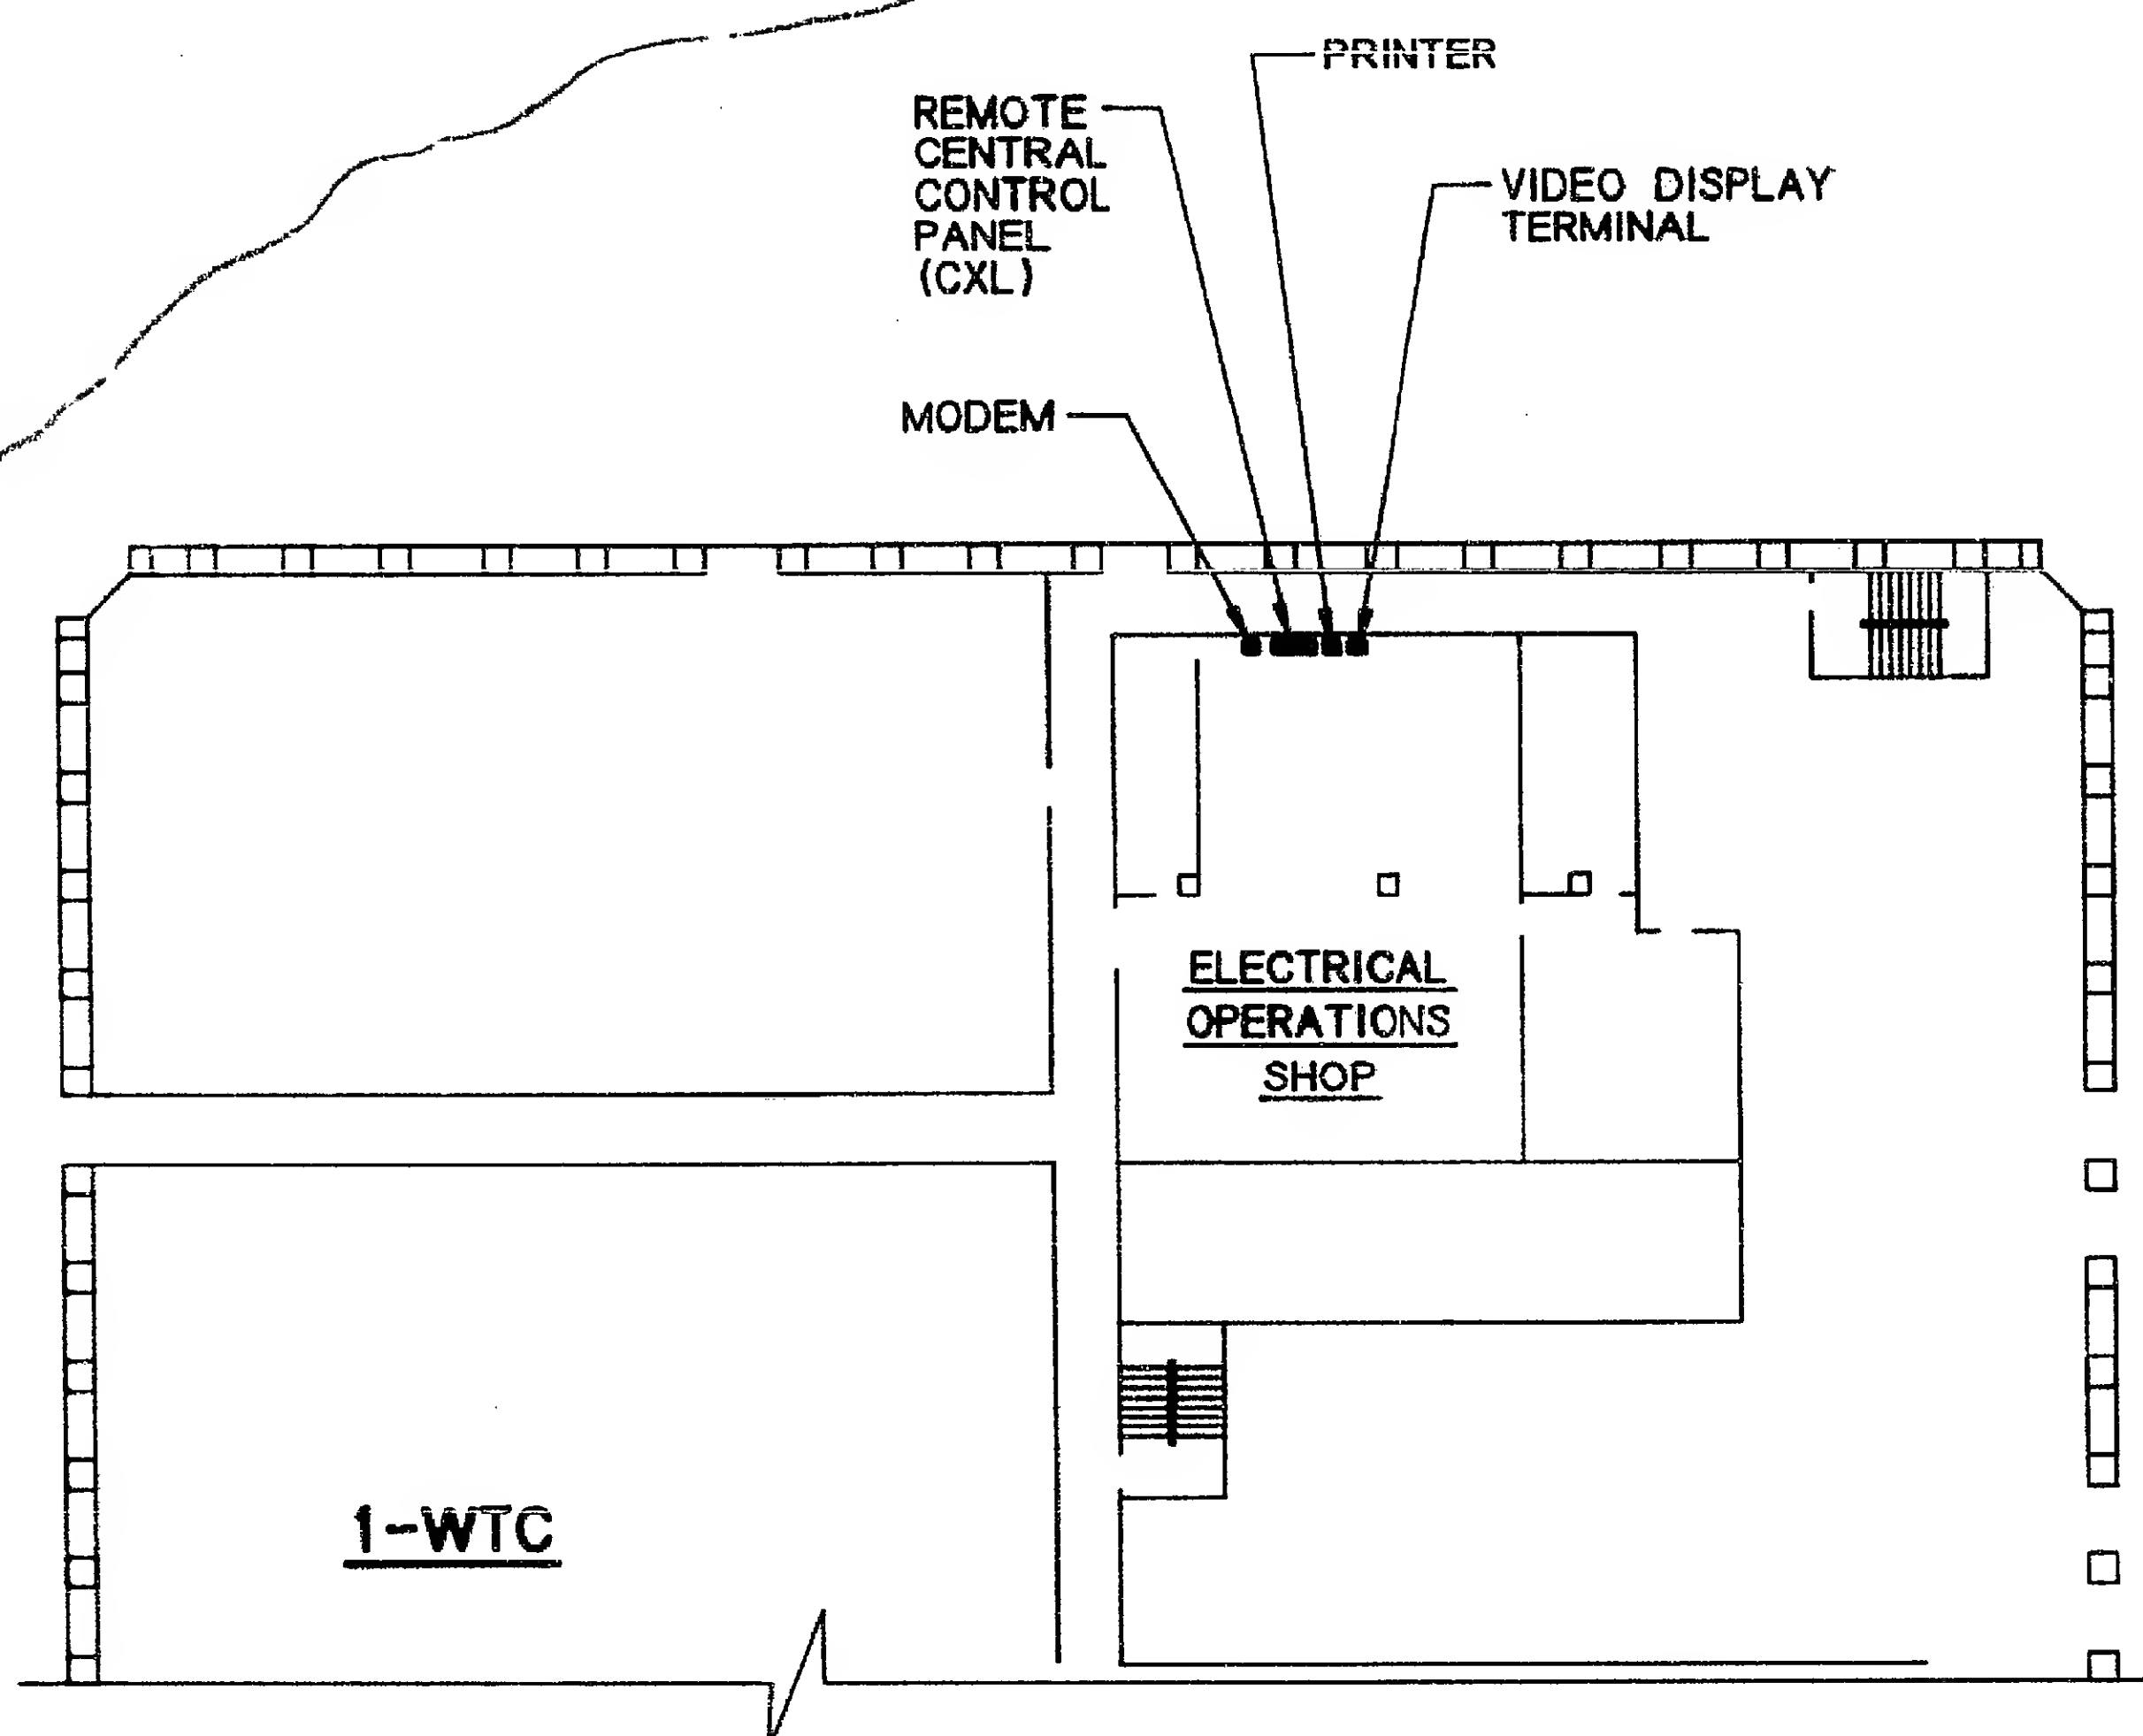


# **NOTES**

1. - FOR SYMBOL LIST, SMOKE RISER AND GENERAL NOTES SEE DWG. No. E-1.
2. - RUN WIRING TO SMOKE CONTROL PANEL 'XL No. 7' ON 108TH FLOOR.

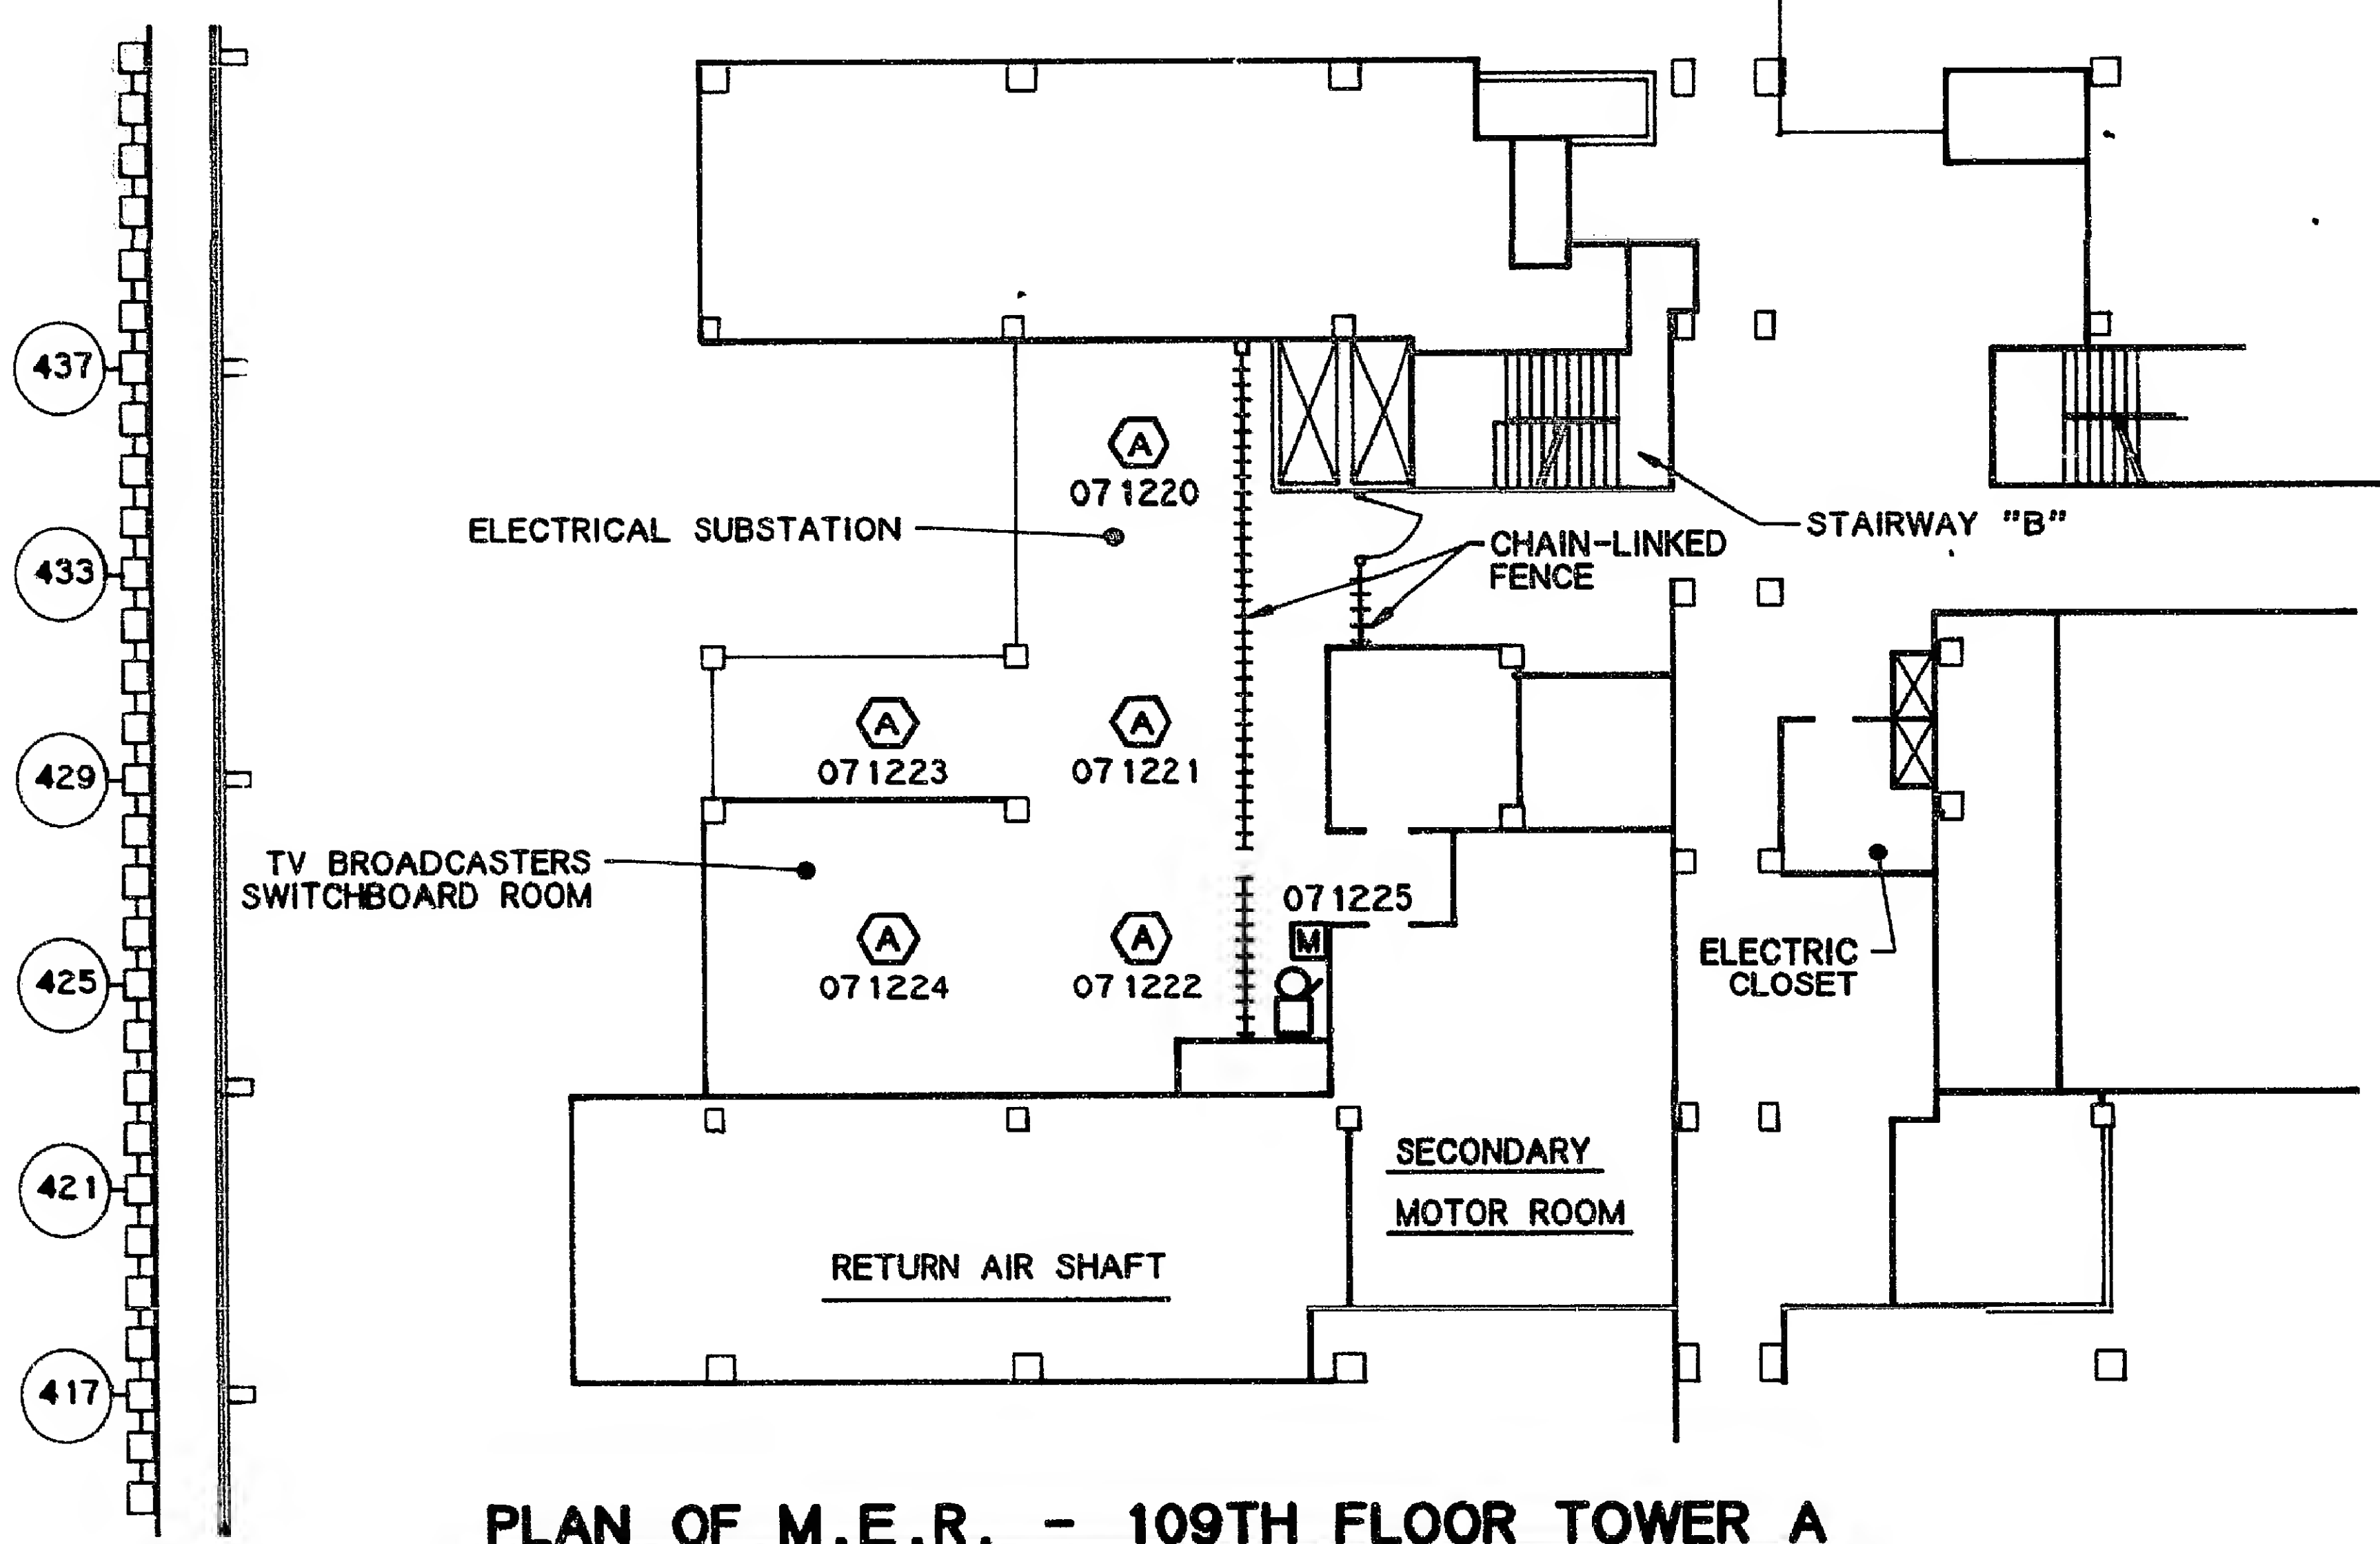

0 16 32 48 64  
SCALE IN FEET

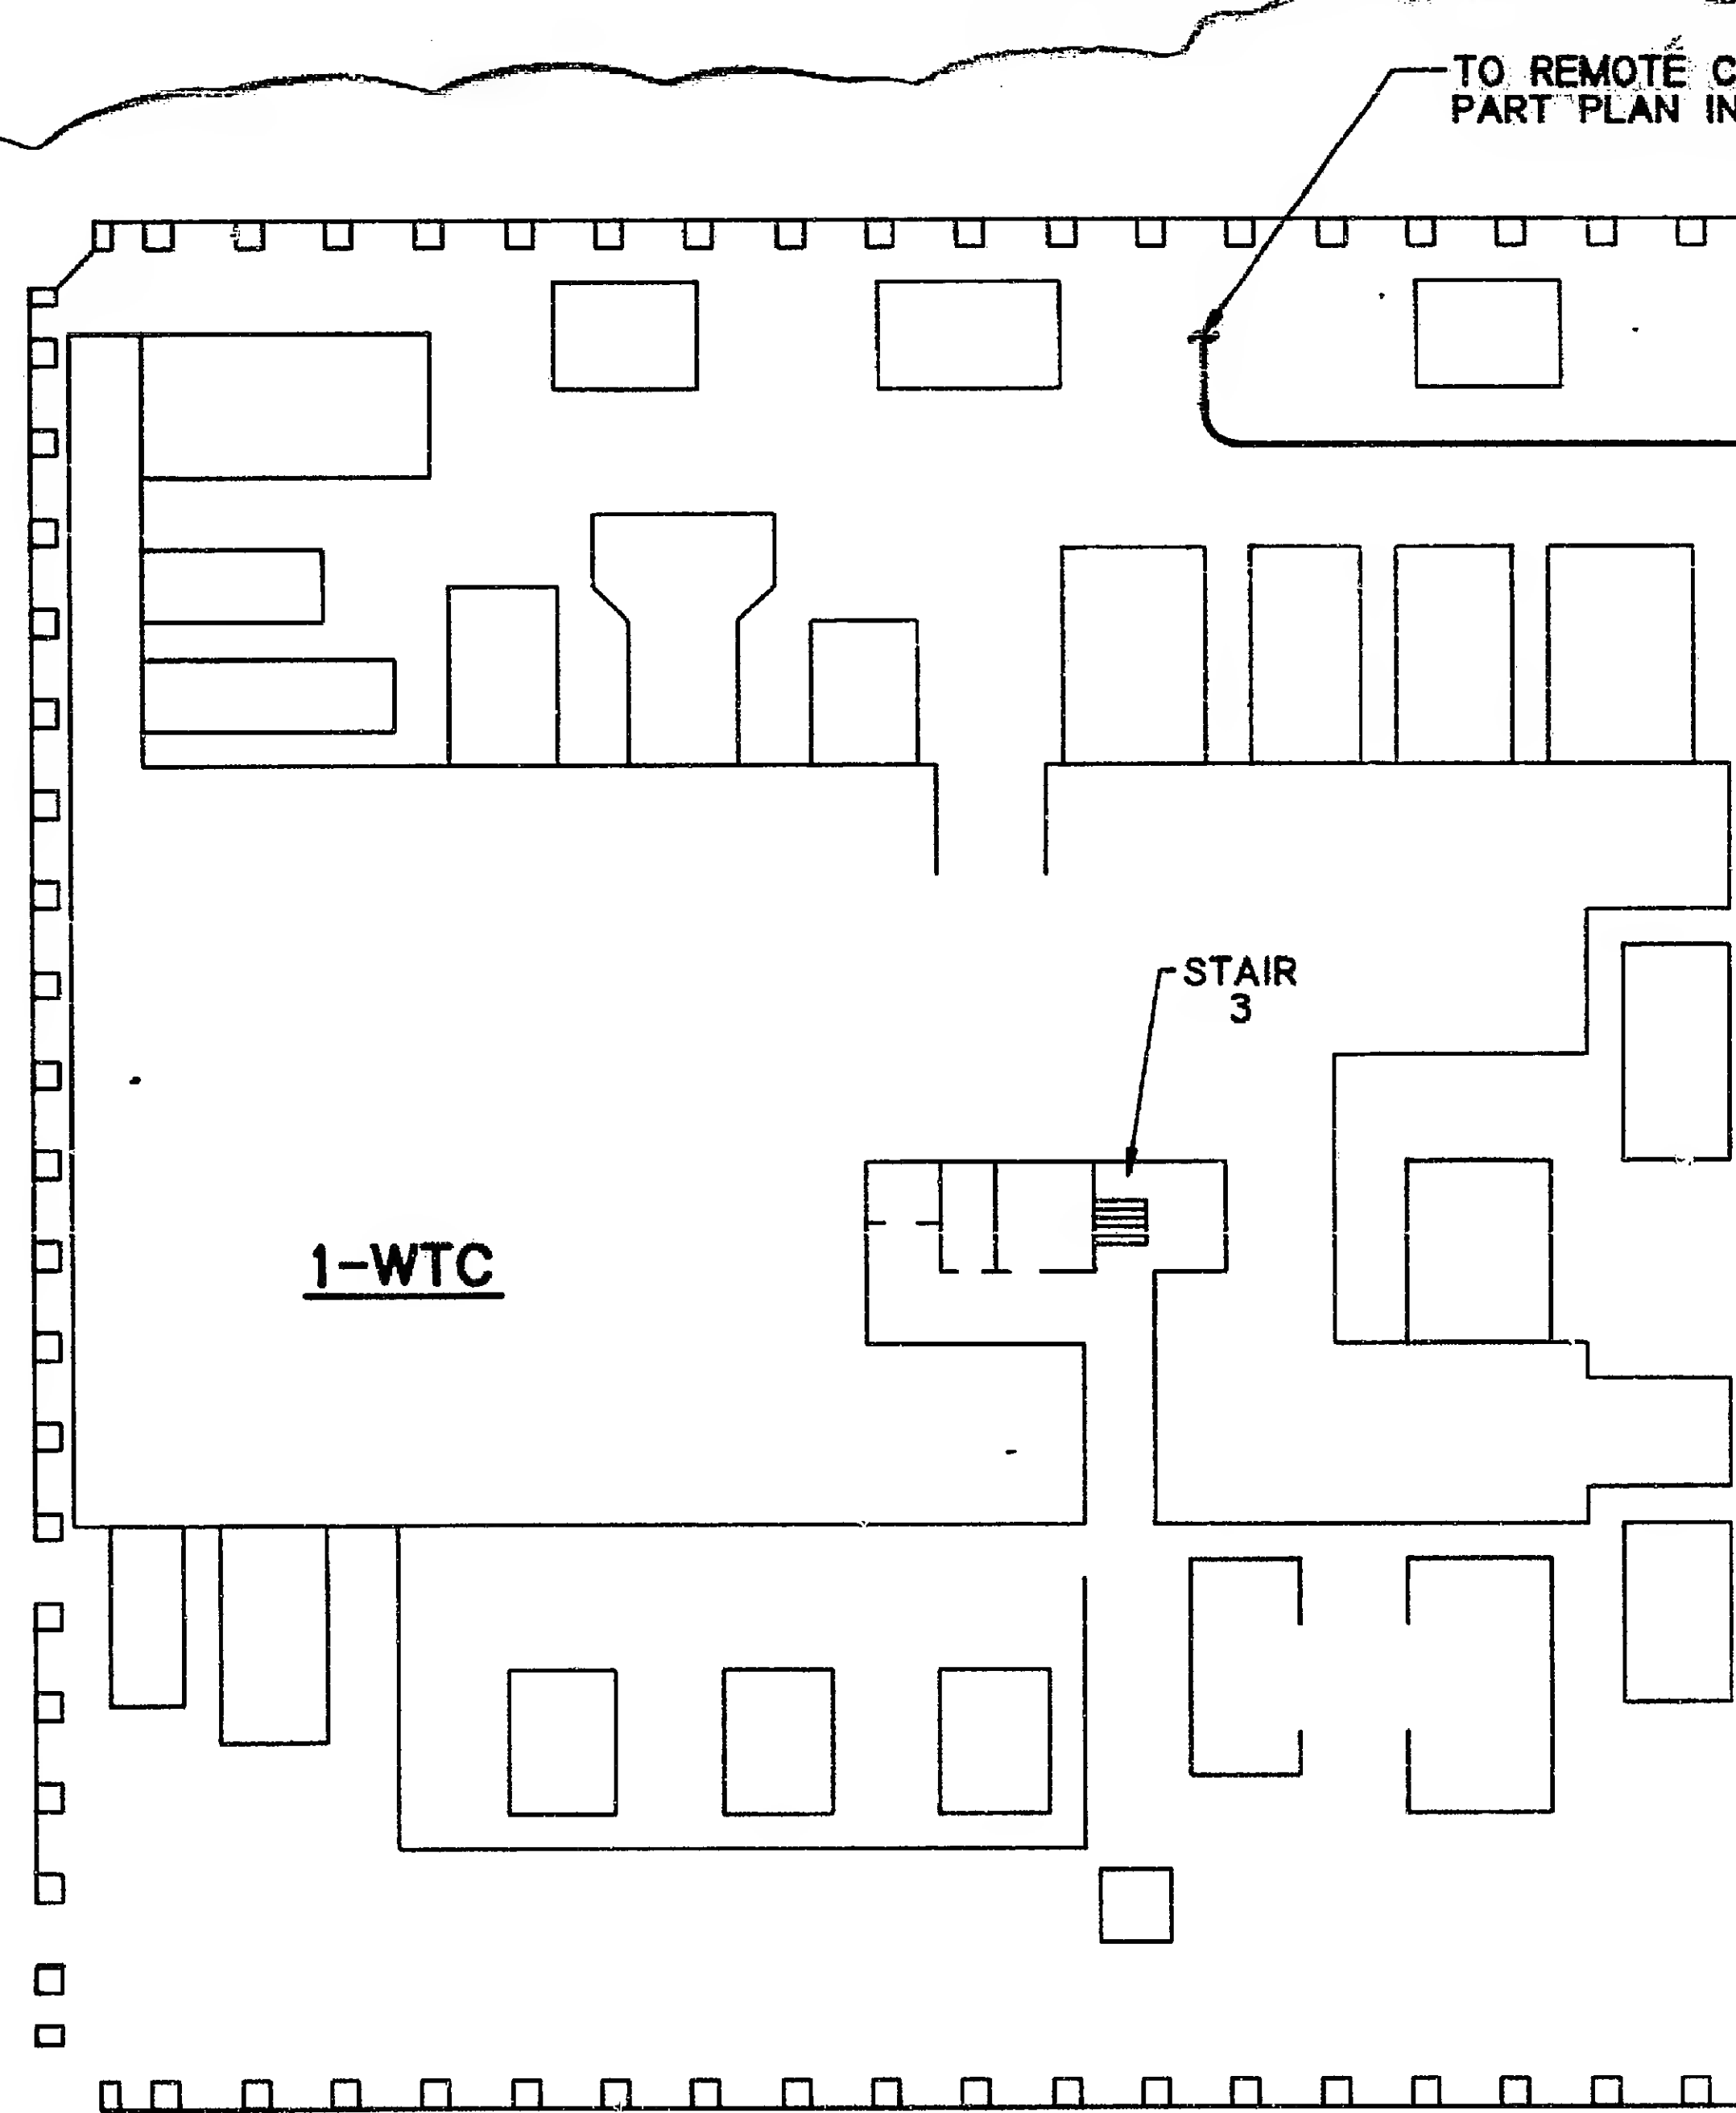

**1 WTC AND 2 WTC LE**

0 16 32 48  
SCALE IN FEET